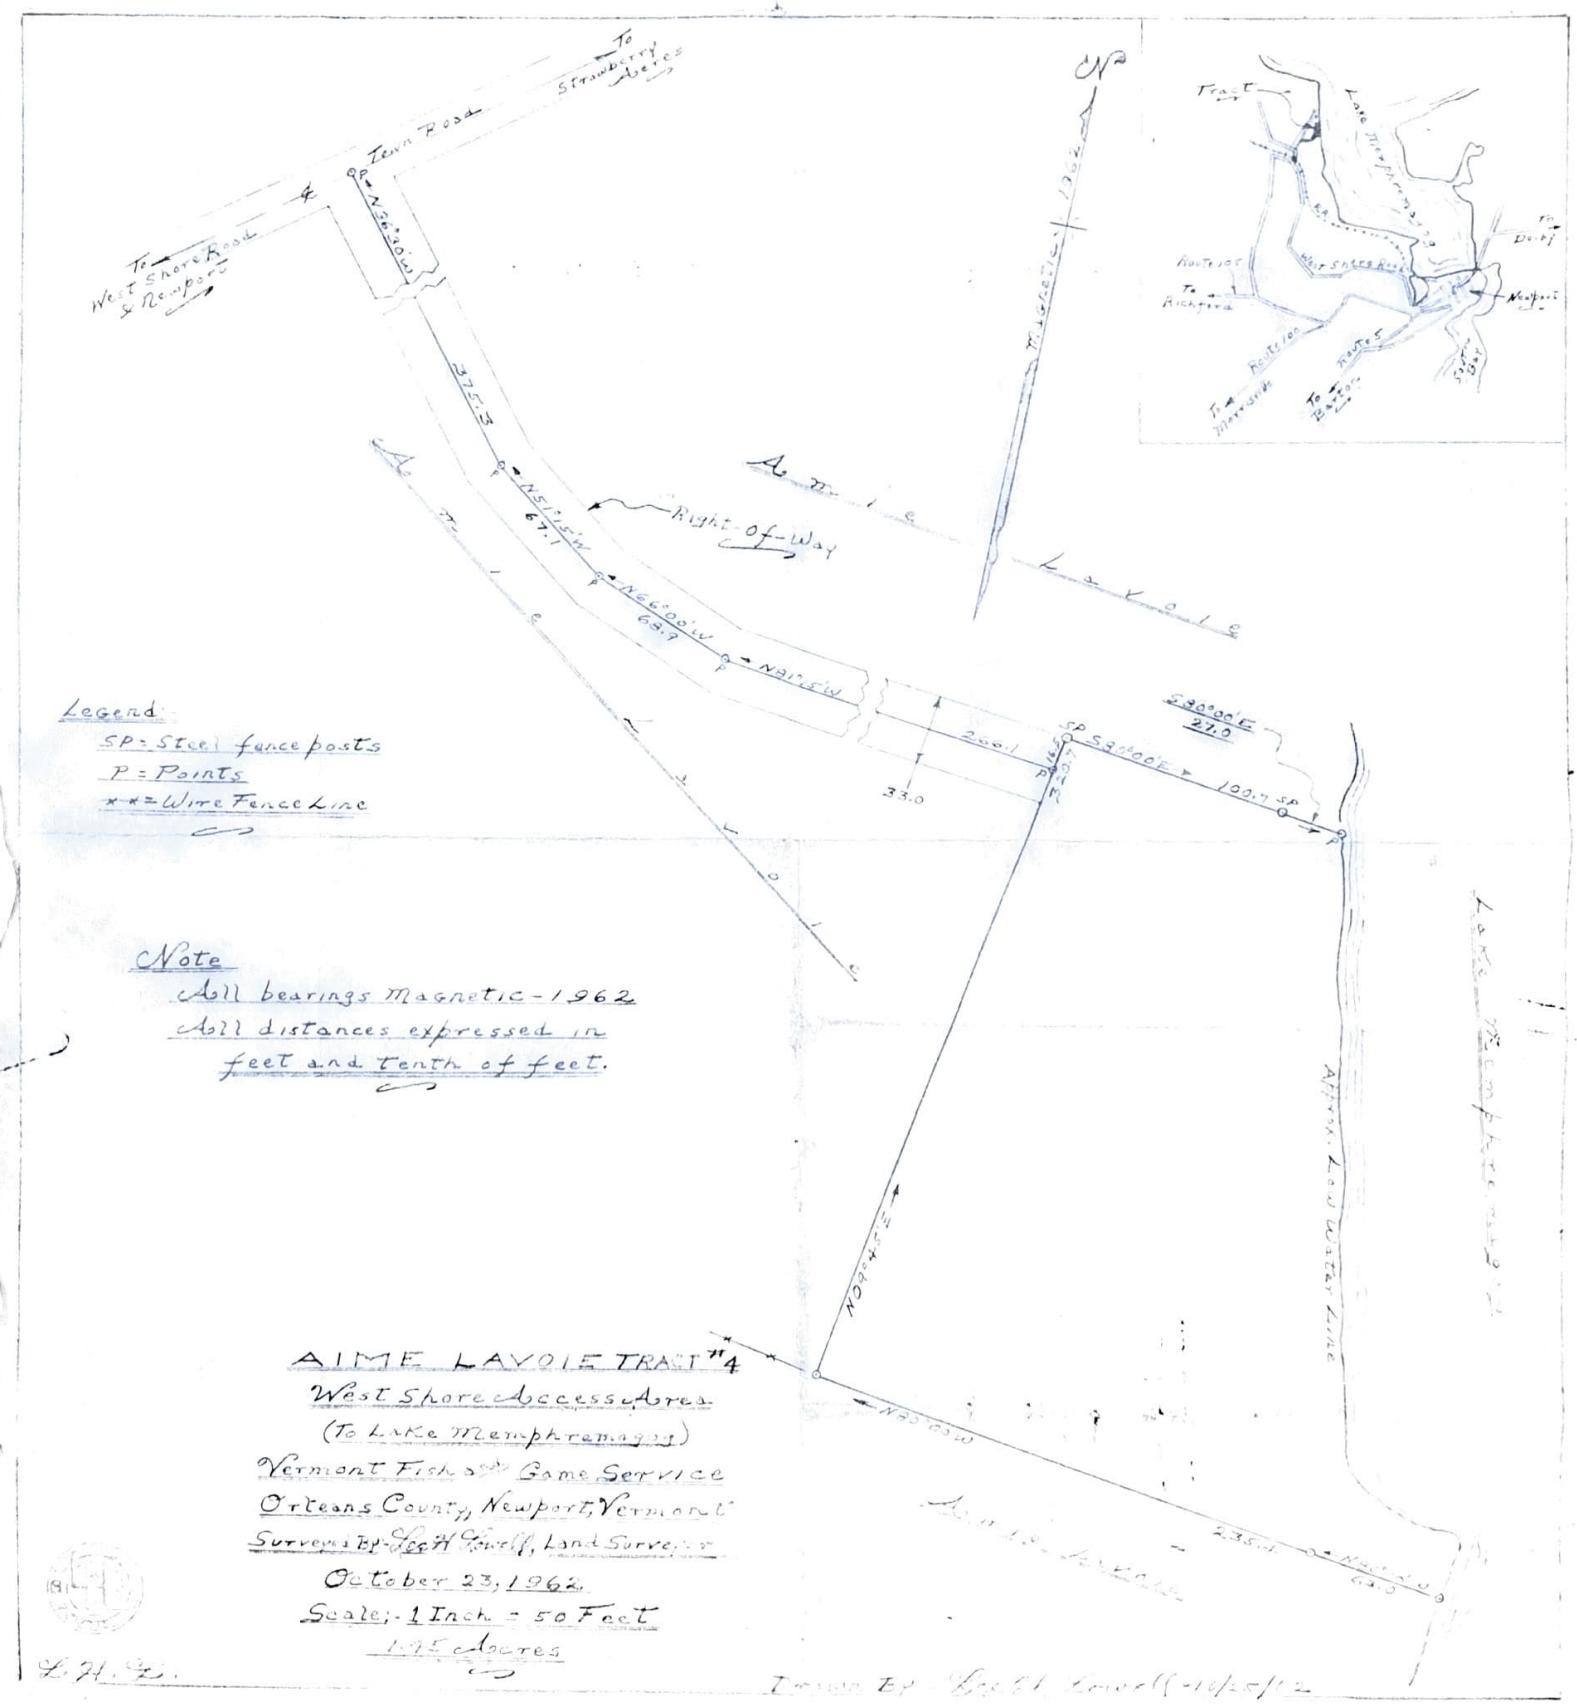
To Strawberry Acres
Town Road
To West Shore Road & Newport
N36°30'W
375.3
N51°15'W
67.1
N66°00'W
68.9
N81°15'W
Right-Of-Way
Magnetic 1962
Aime Lavoie
Aime Lavoie
266.1
33.0
S80°00'E
27.0
S80°00'E
100.7
SP
P
N09°45'E
N80°00'W
235.4
Approx. Low Water Line
Lake Memphremagog
Tract
Lake Memphremagog
R.R.
West Shore Road
Route 105
To Richford
Route 100
To Morrisville
Route 5
To Barton
To Derby
Newport
Sutton Bay
Legend:
SP = Steel fence posts
P = Points
x-x = Wire Fence Line
Note
All bearings Magnetic - 1962
All distances expressed in feet and tenth of feet.
AIME LAVOIE TRACT #4
West Shore Access Area
(To Lake Memphremagog)
Vermont Fish and Game Service
Orleans County, Newport, Vermont
Surveyed By: Leo H. Lowell, Land Surveyor
October 23, 1962
Scale: 1 Inch = 50 Feet
1.95 Acres
L. H. L.
Drawn By Leo H. Lowell - 10/25/62