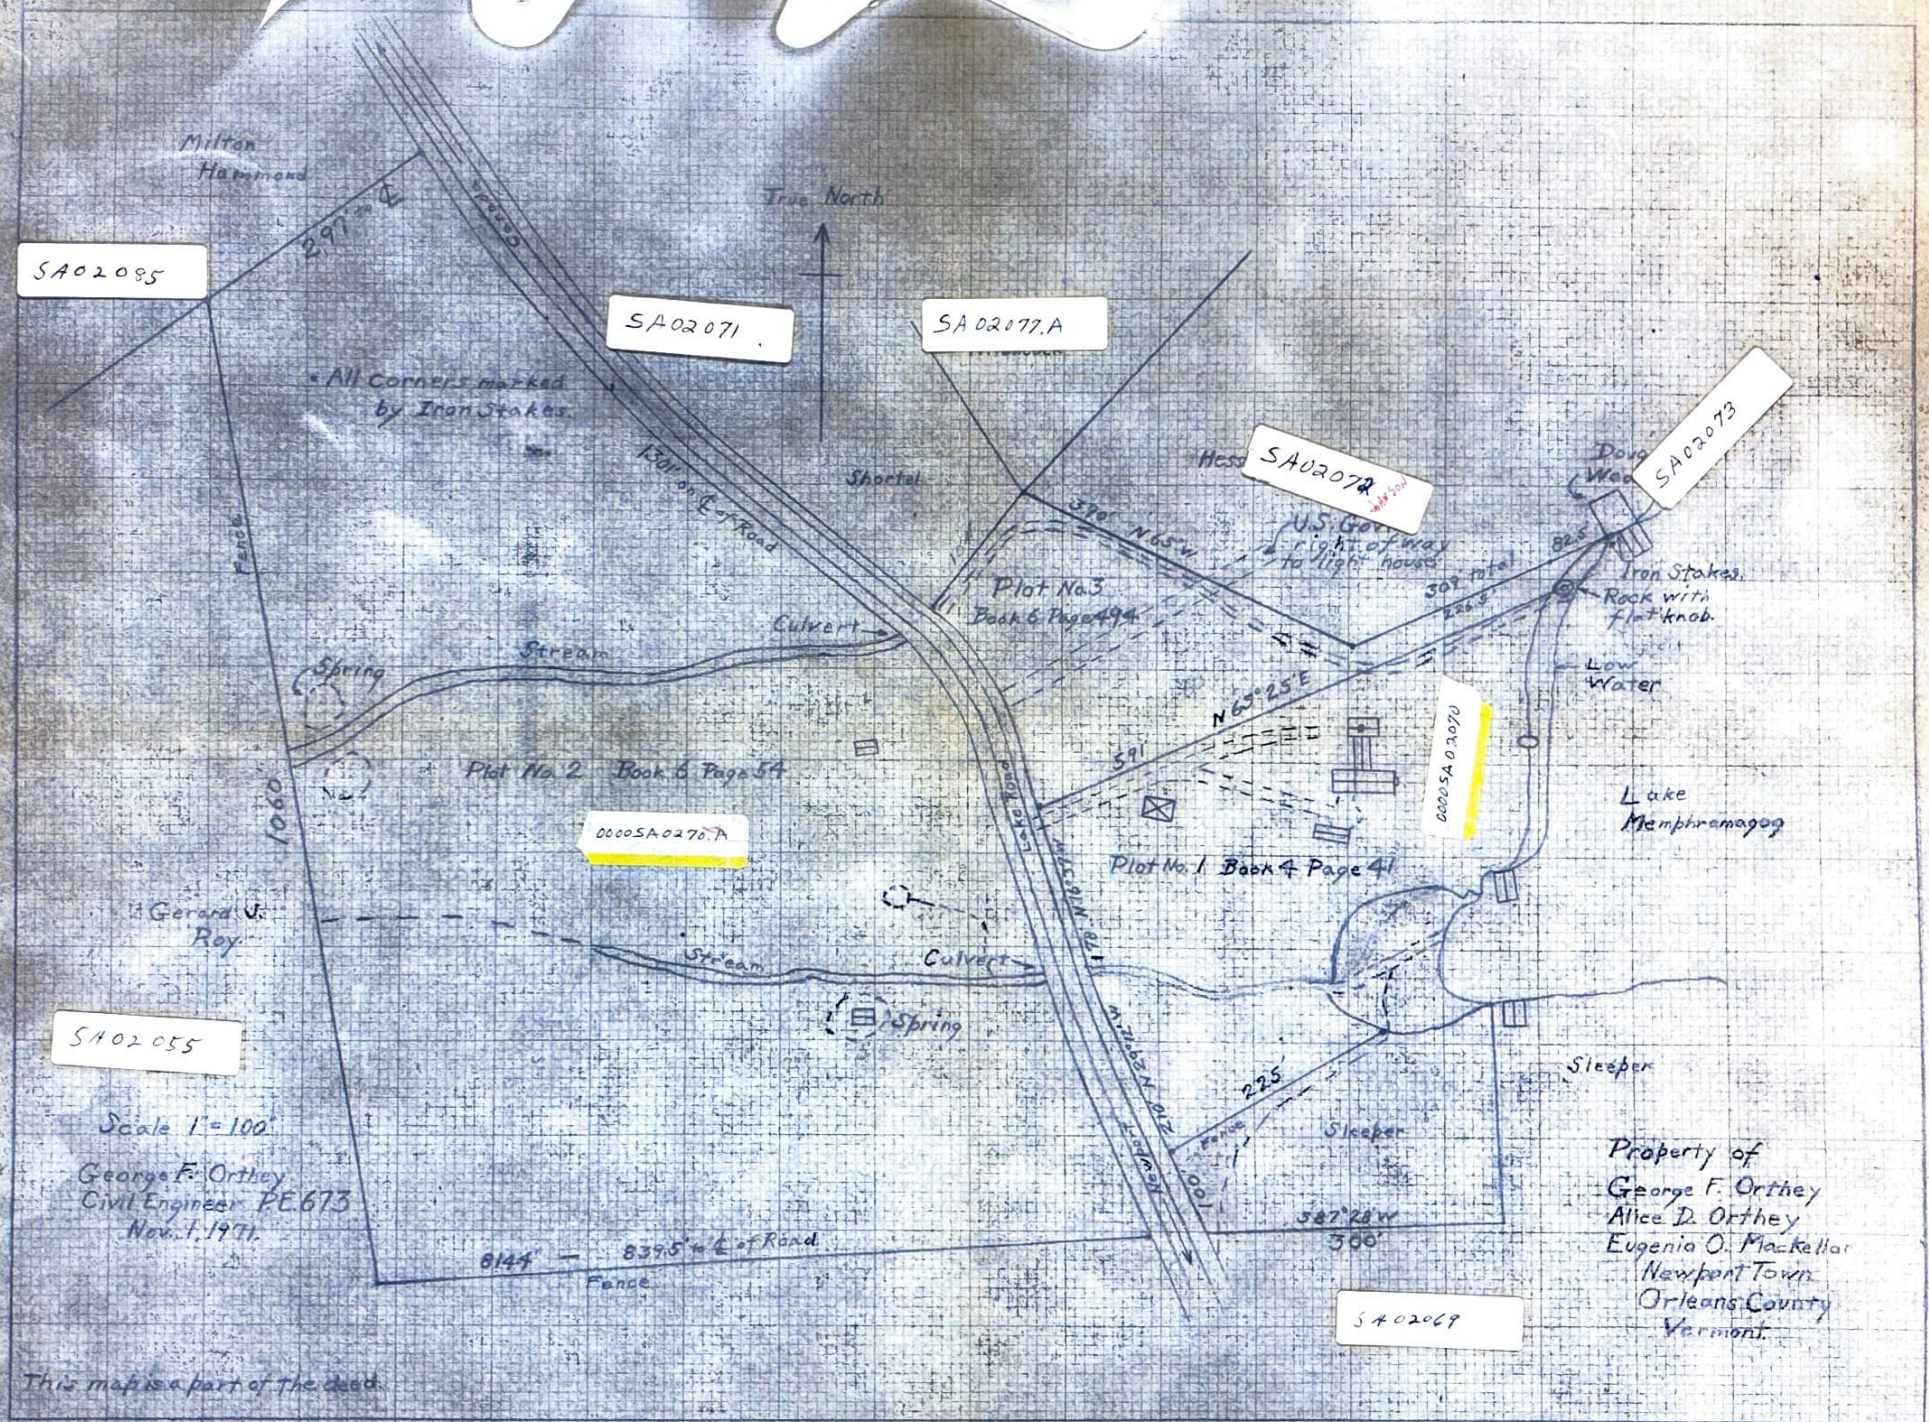

Milton Hammond
297' to ℄
SA02085
True North
SA02071
SA02077.A
All corners marked by Iron Stakes.
1301' on ℄ of Road
Shortel
Hess
SA02072
SA02073
U.S. Gov. right of way to light house
Plot No. 3 Book 6 Page 494
Culvert
Stream
Spring
Fence
1060
Plot No. 2 Book 6 Page 54
0000SA0270.A
Plot No. 1 Book 4 Page 41
0000SA02070
Lake Road
Iron Stakes.
Rock with flat knob.
Low Water
Lake Memphremagog
Gerard J. Roy
Stream
Culvert
Spring
SA02055
Sleeper
Sleeper
225'
Fence
100'
Newport
Scale 1" = 100'
George F. Orthey
Civil Engineer P.E. 673
Nov. 1, 1971.
8144' — 839.5' to ℄ of Road
Fence
S87°28'W
300'
SA02069
Property of
George F. Orthey
Alice D. Orthey
Eugenia O. Mackellar
Newport Town
Orleans County
Vermont.
This map is a part of the deed.